PHOEBE STREET TO AVOCADO STREET

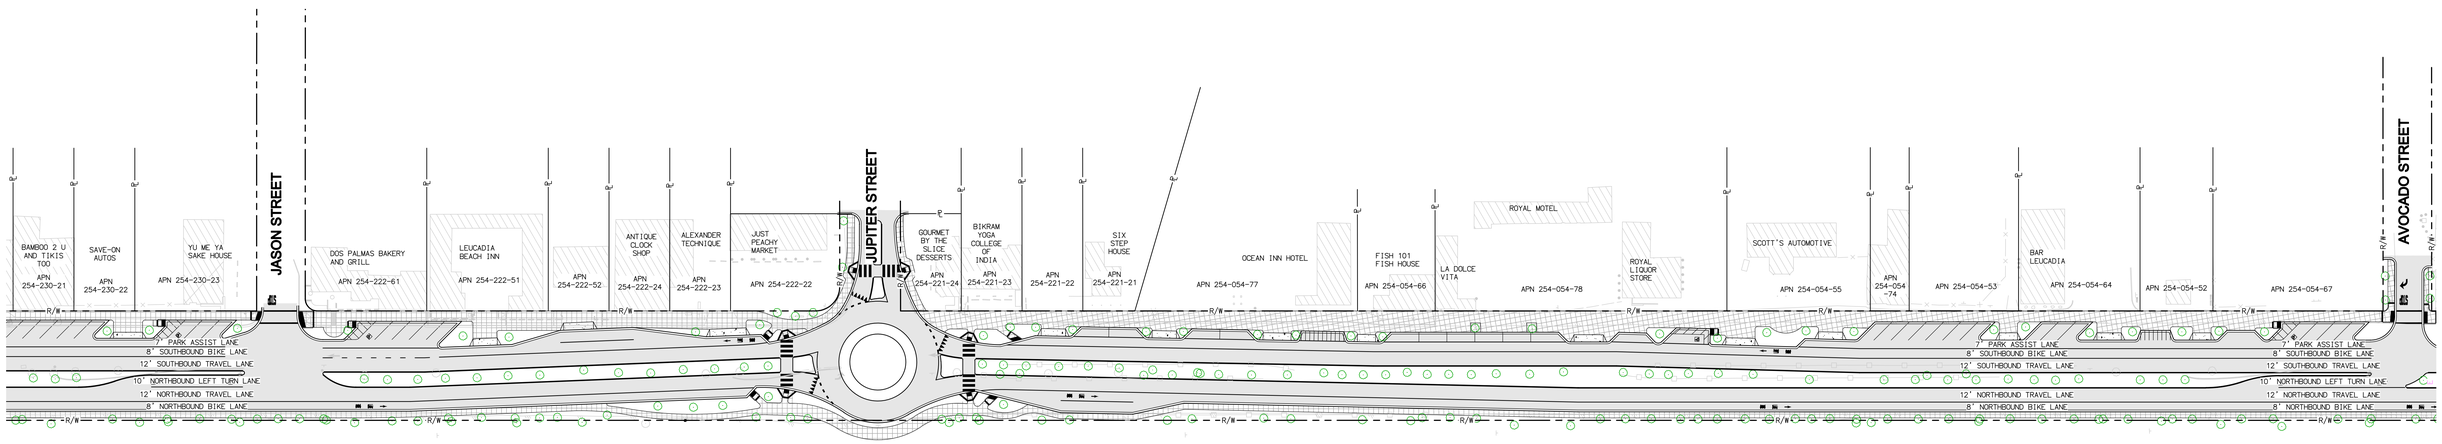

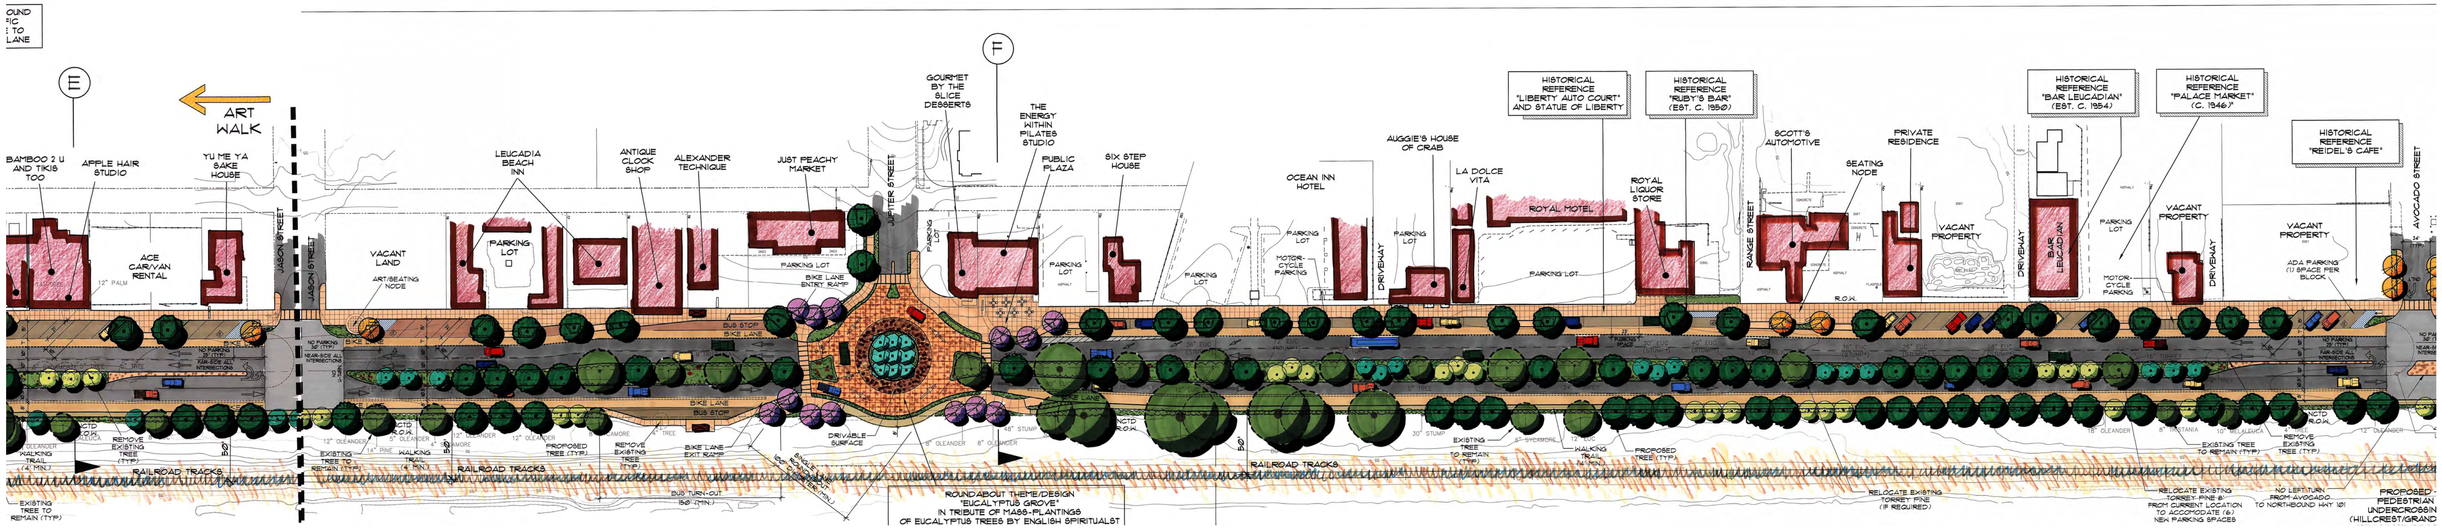

CONCEPT 4A - OCTOBER 2009

30% ENGINEERING DESIGN - MAY 2014

NORTH COAST HIGHWAY 101 STREETSCAPE IMPROVEMENTS

COMMUNITY WORKSHOP JUNE 5, 2014

40 20 0 40 80 120

SCALE: 1"=40'

RBF CONSULTING
A Baker Company
5050 AVENIDA ENCINAS, SUITE 260
CARLSBAD, CALIFORNIA 92008-4396
760.476.9193 • FAX 760.476.9198 • www.RBF.com

MW PA
MW PELTZ + ASSOCIATES
LANDSCAPE ARCHITECTURE
SOLANA BEACH, CALIFORNIA
858.481.0888 / RLA 2010