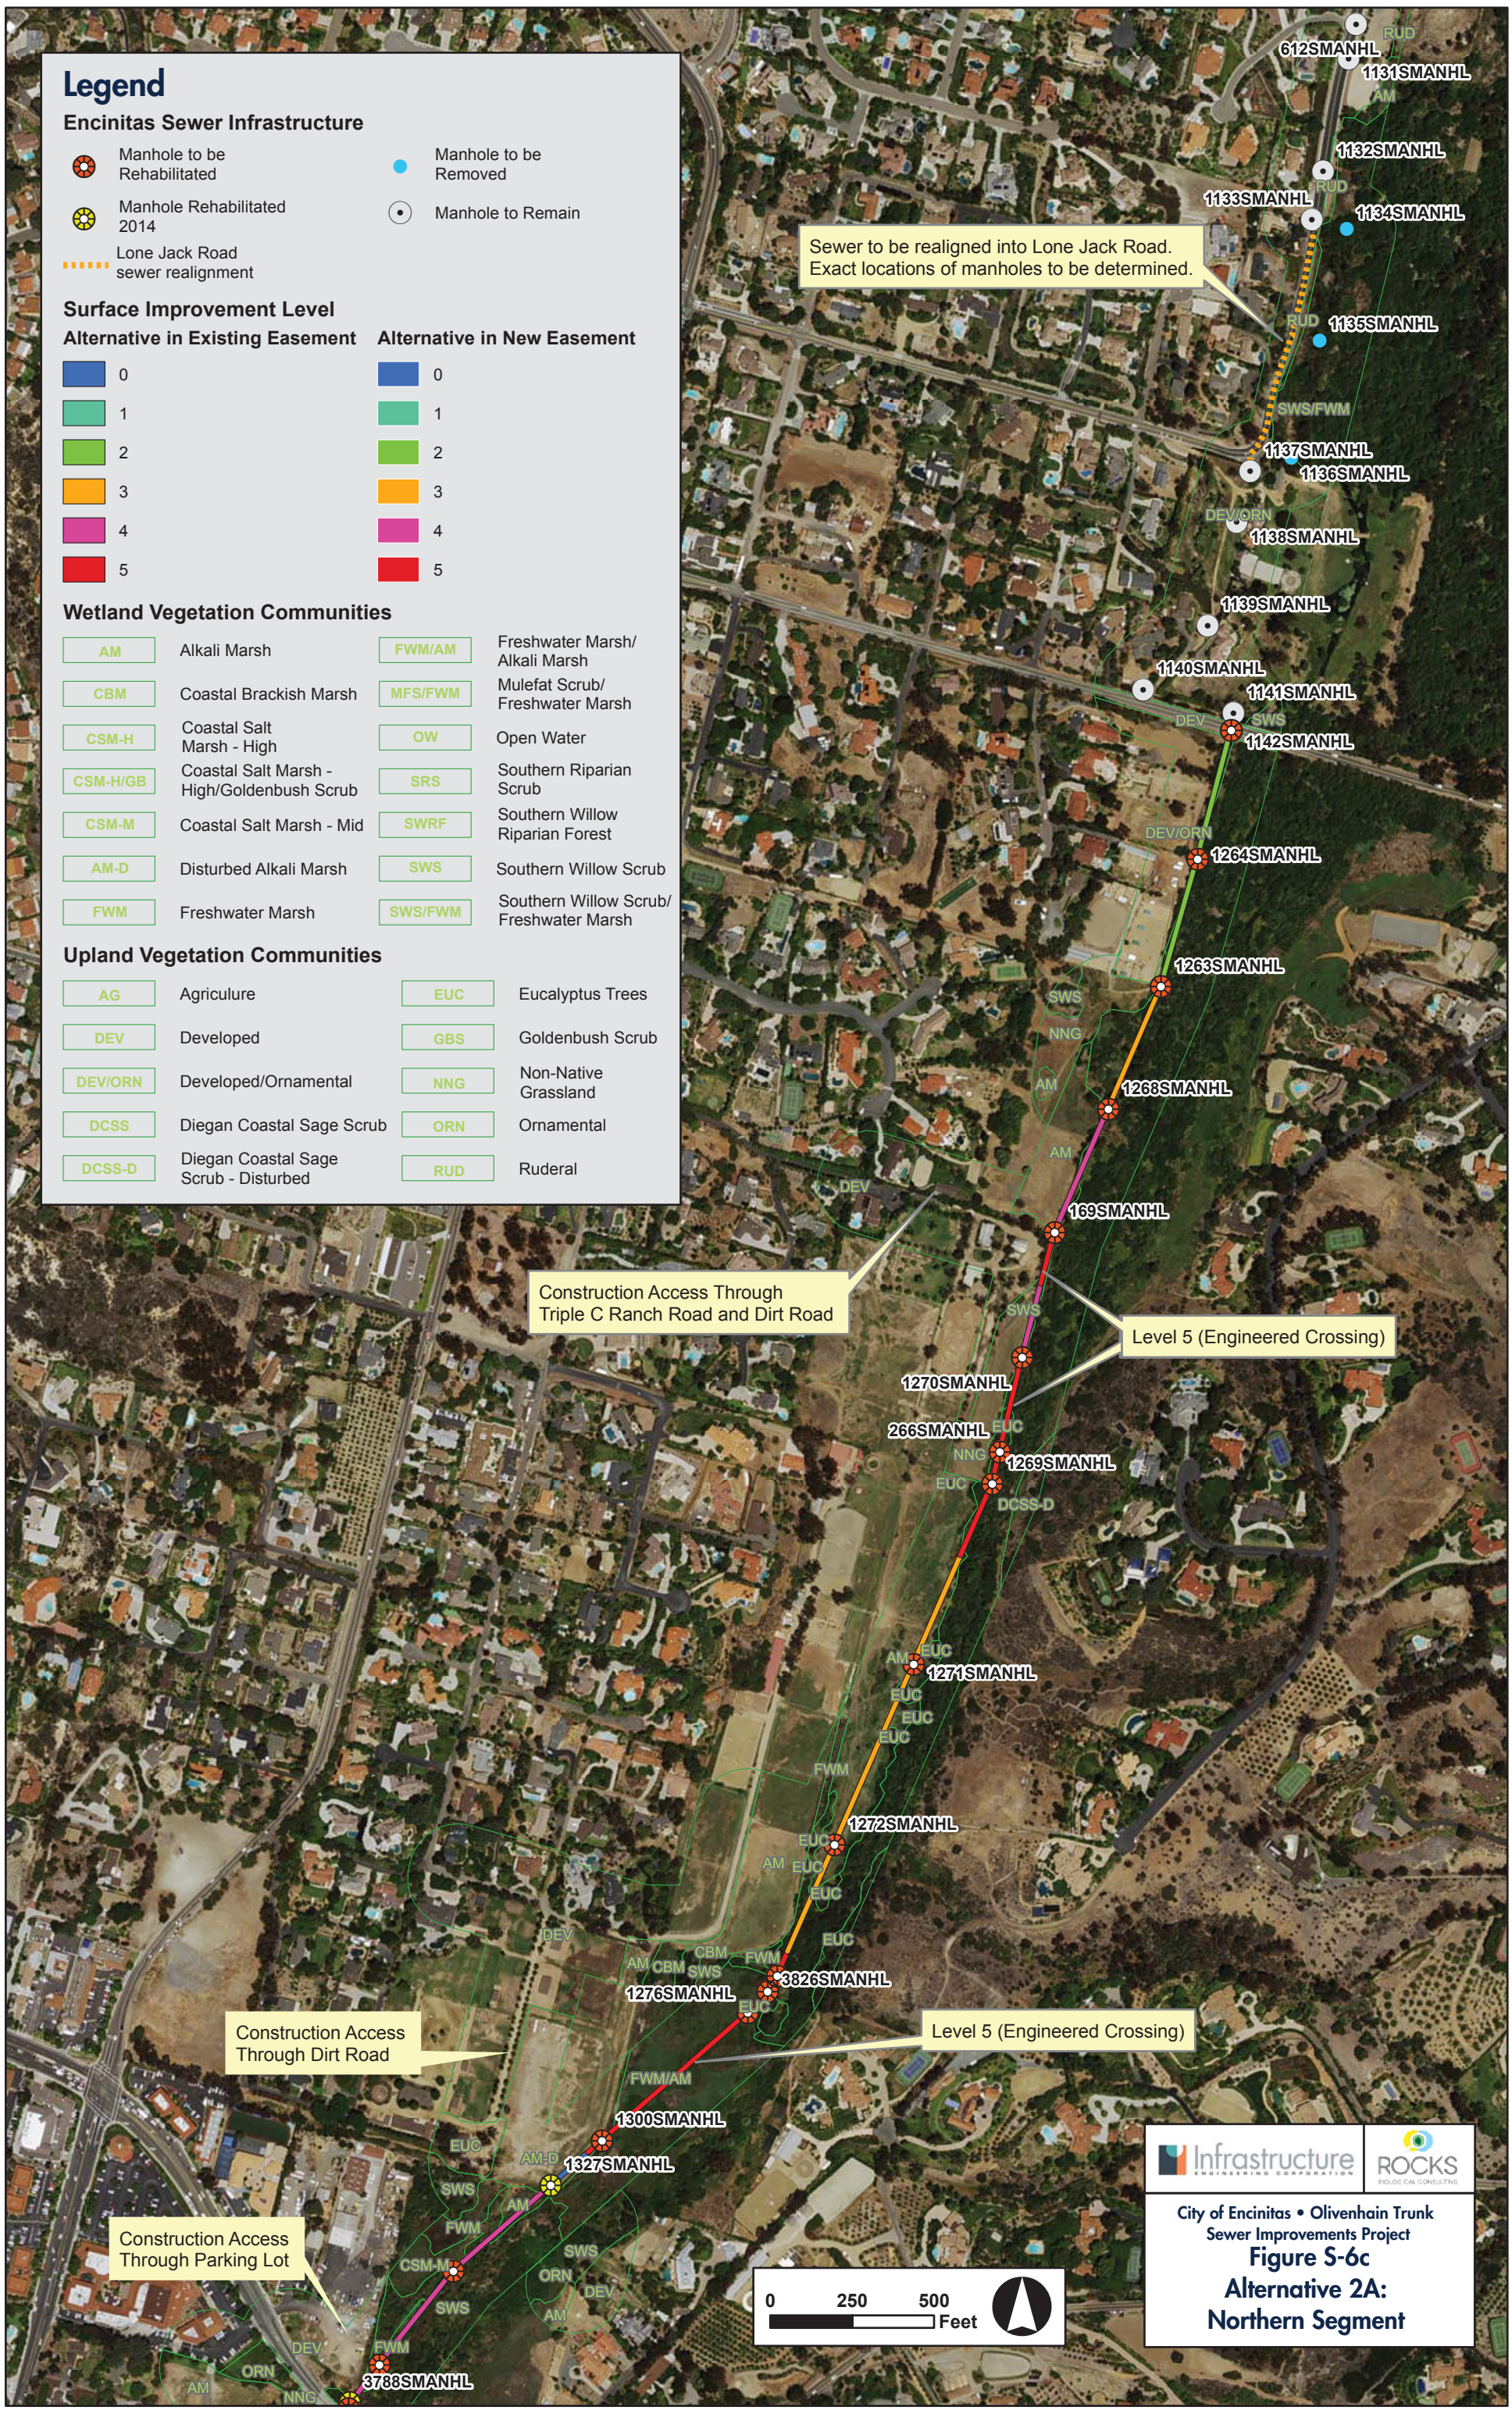

City of Encinitas • Olivenhain Trunk Sewer Improvements Project

Figure S-6c

Alternative 2A: Northern Segment