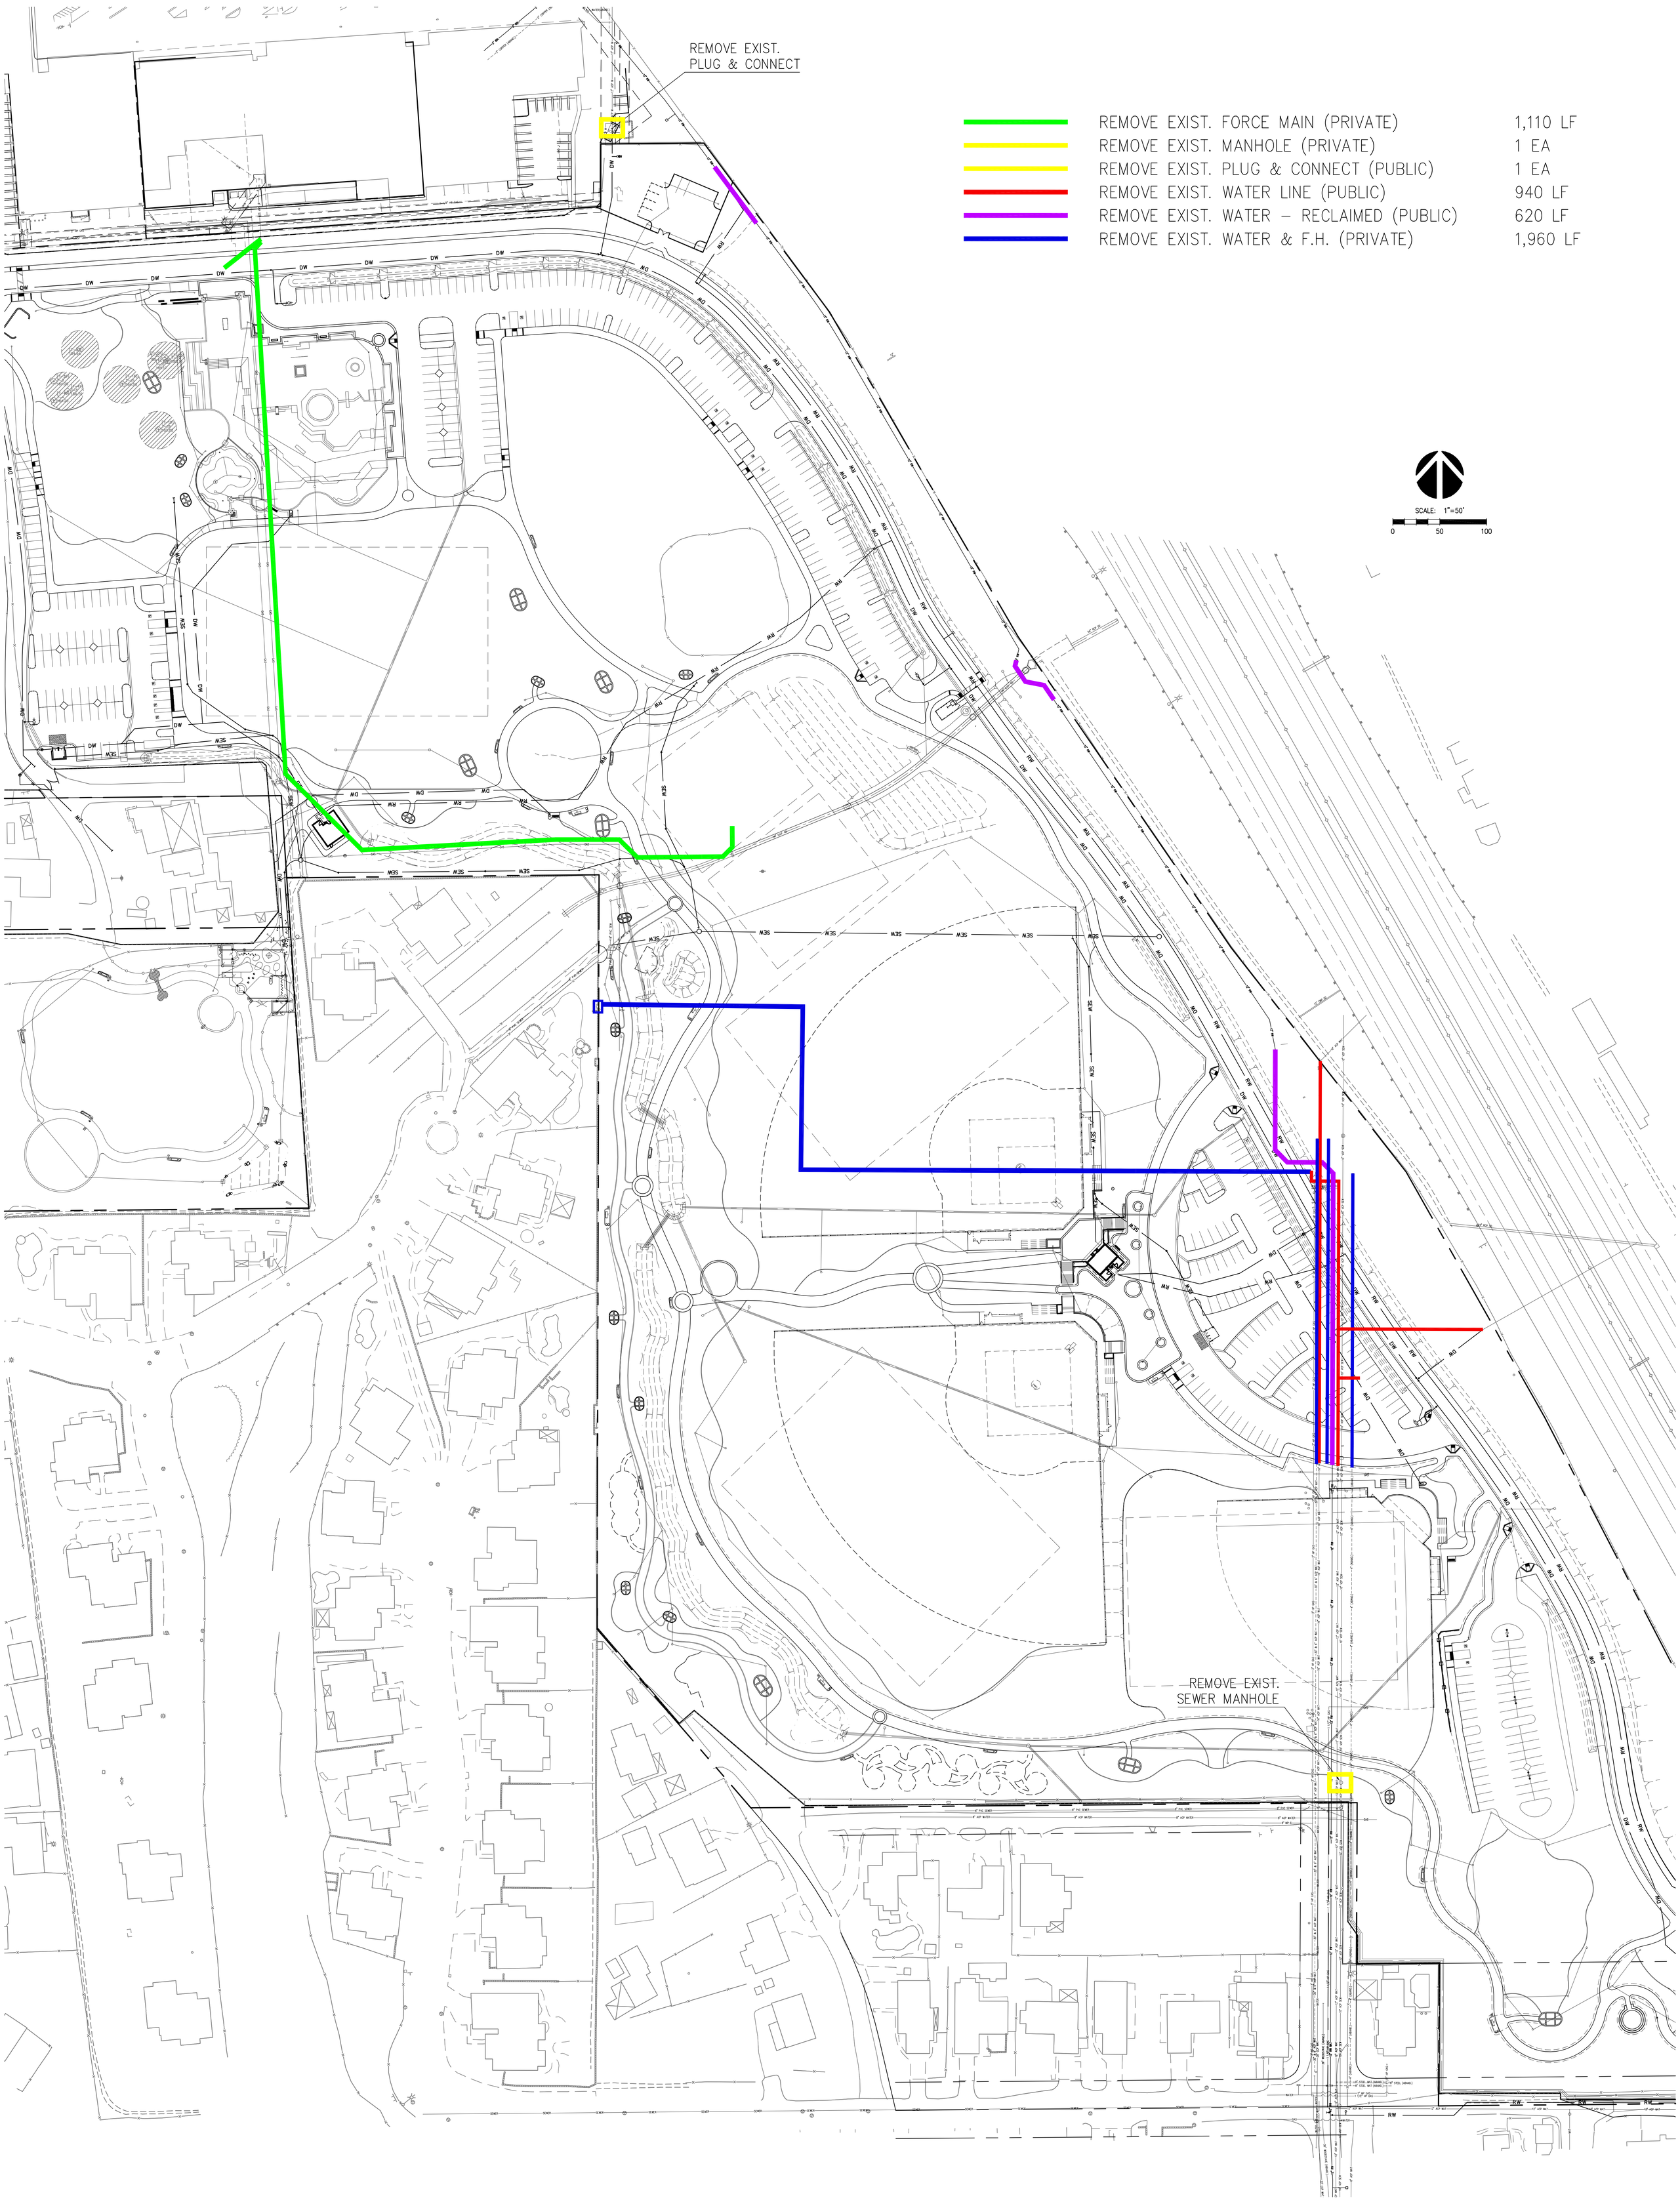
REMOVE EXIST.
PLUG & CONNECT
REMOVE EXIST. FORCE MAIN (PRIVATE) 1,110 LF
REMOVE EXIST. MANHOLE (PRIVATE) 1 EA
REMOVE EXIST. PLUG & CONNECT (PUBLIC) 1 EA
REMOVE EXIST. WATER LINE (PUBLIC) 940 LF
REMOVE EXIST. WATER – RECLAIMED (PUBLIC) 620 LF
REMOVE EXIST. WATER & F.H. (PRIVATE) 1,960 LF
SCALE: 1"=50'
0
50
100
REMOVE EXIST.
SEWER MANHOLE