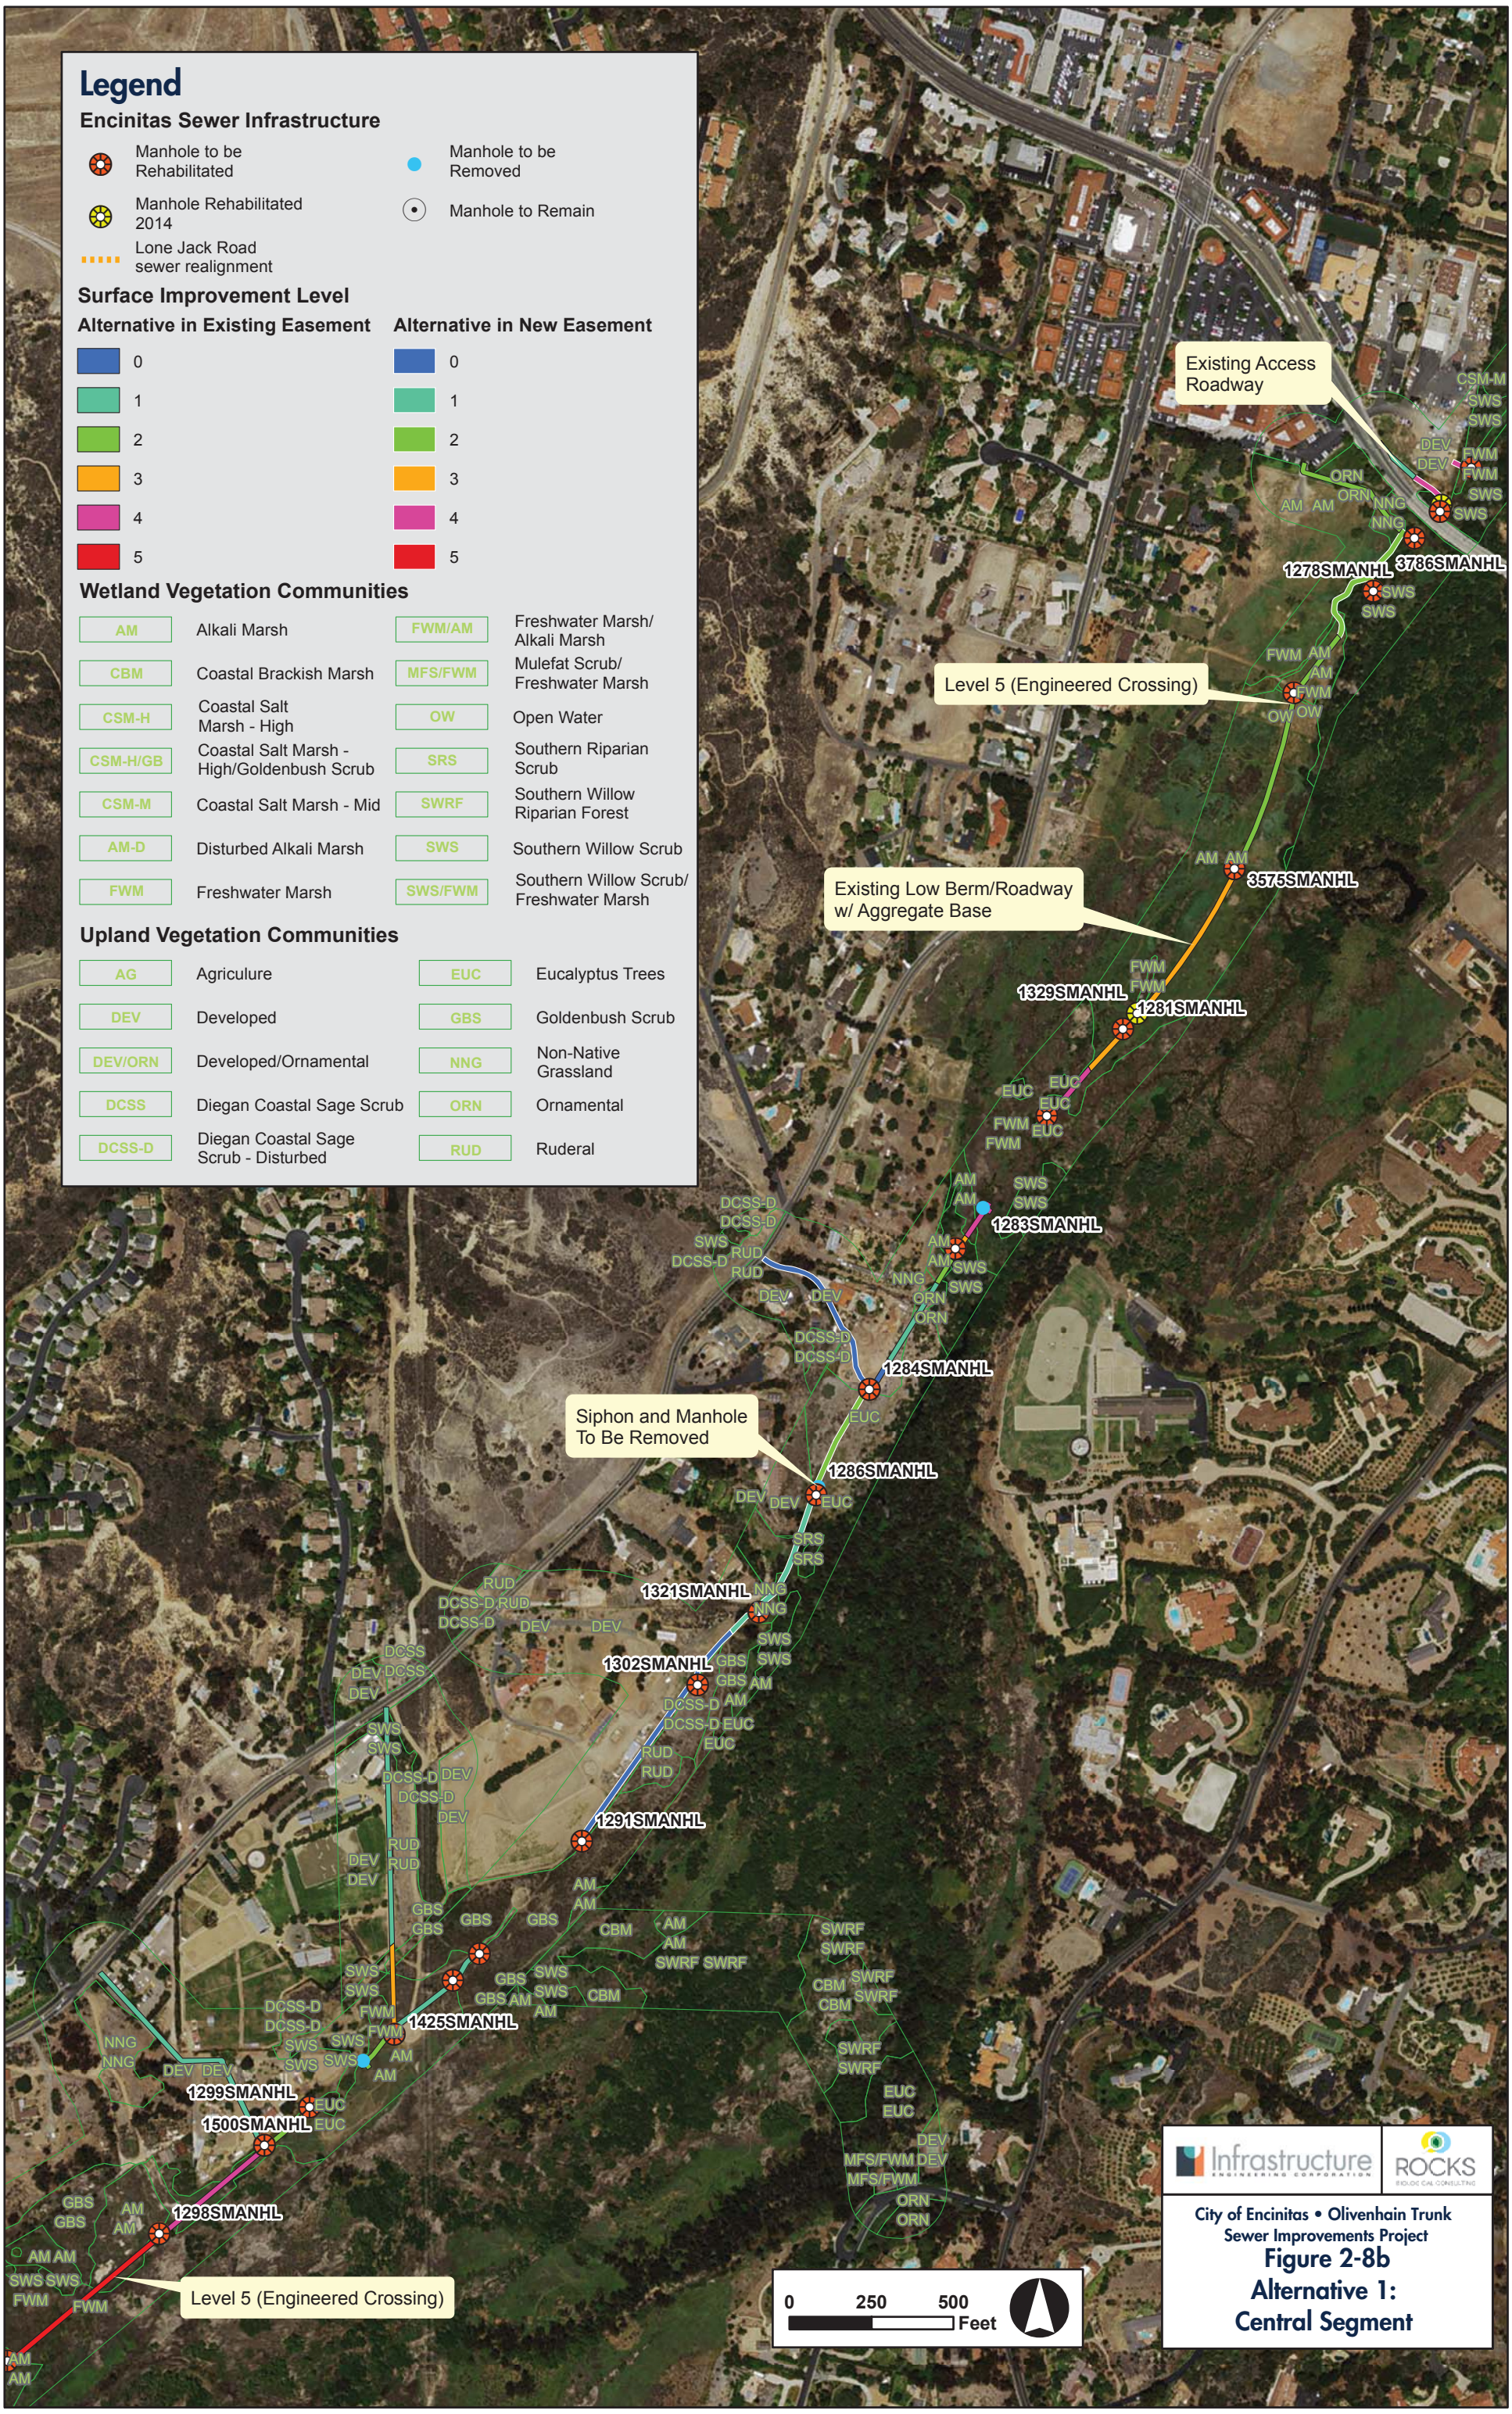

City of Encinitas • Olivenhain Trunk Sewer Improvements Project

Figure 2-8b

Alternative 1: Central Segment