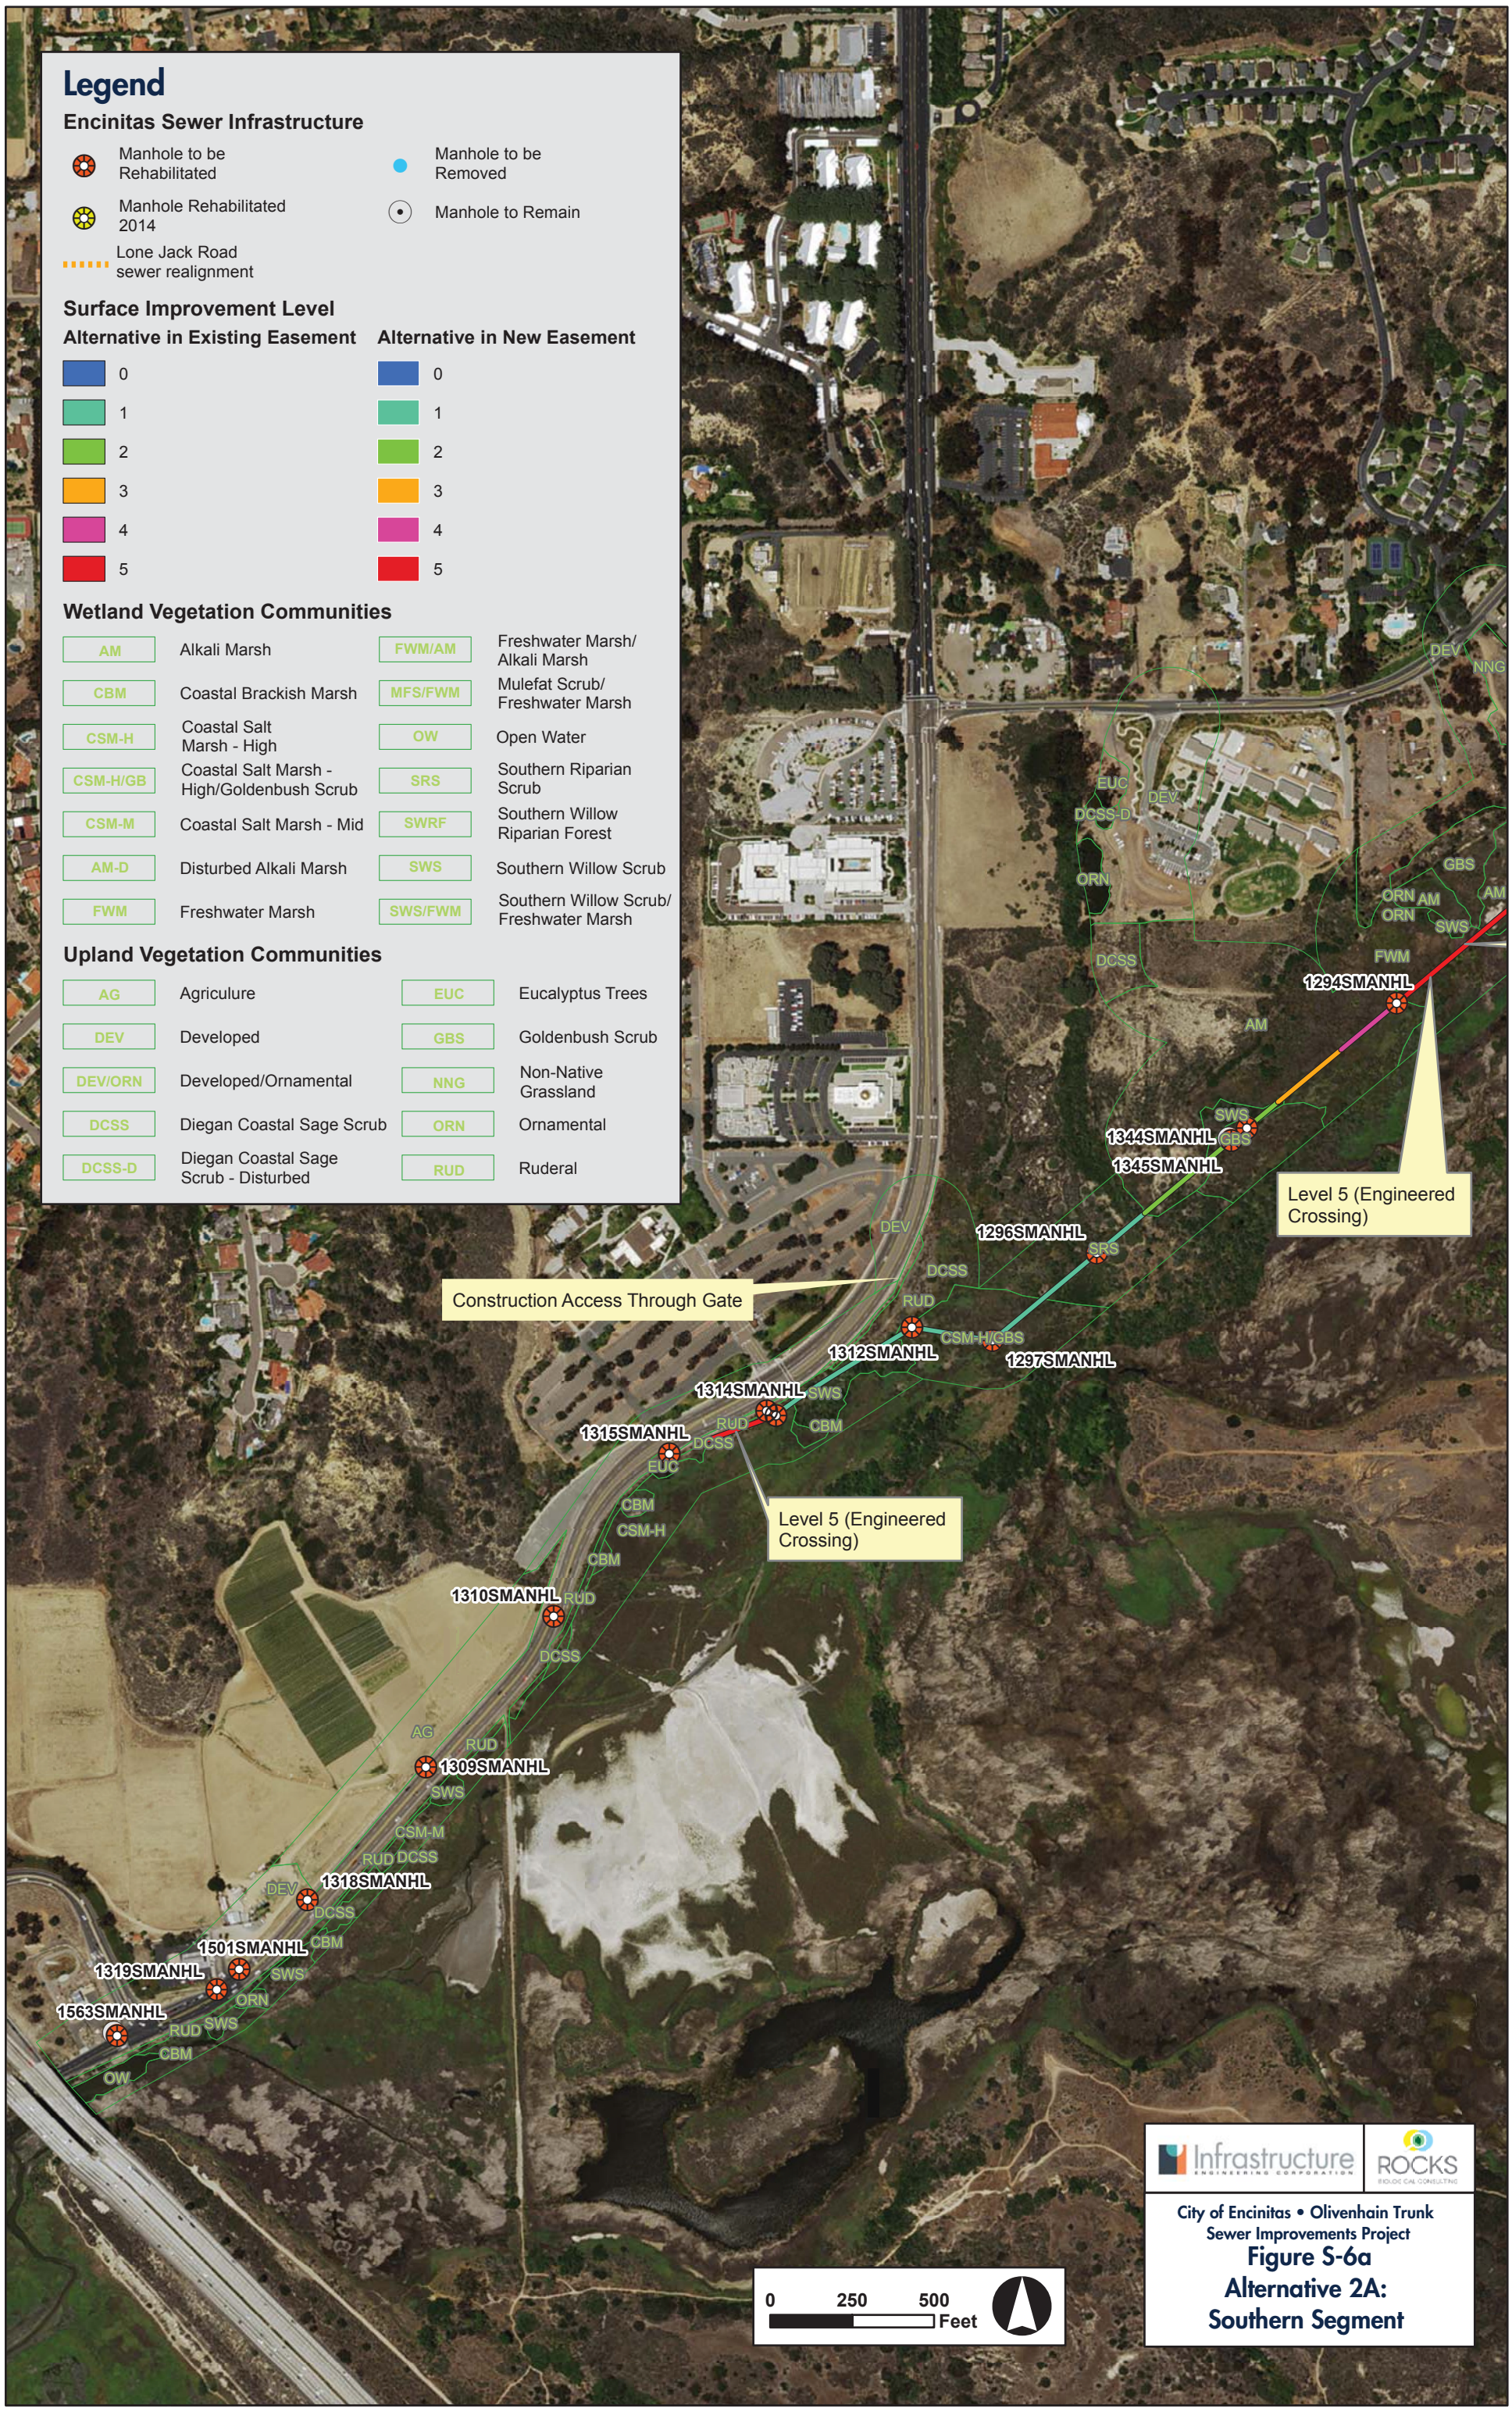
Legend
Encinitas Sewer Infrastructure
Manhole to be Rehabilitated
Manhole to be Removed
Manhole Rehabilitated 2014
Manhole to Remain
Lone Jack Road sewer realignment
Surface Improvement Level
Alternative in Existing Easement
Alternative in New Easement
0
1
2
3
4
5
Wetland Vegetation Communities
AM Alkali Marsh
CBM Coastal Brackish Marsh
CSM-H Coastal Salt Marsh - High
CSM-H/GB Coastal Salt Marsh - High/Goldenbush Scrub
CSM-M Coastal Salt Marsh - Mid
AM-D Disturbed Alkali Marsh
FWM Freshwater Marsh
FWM/AM Freshwater Marsh/ Alkali Marsh
MFS/FWM Mulefat Scrub/ Freshwater Marsh
OW Open Water
SRS Southern Riparian Scrub
SWRF Southern Willow Riparian Forest
SWS Southern Willow Scrub
SWS/FWM Southern Willow Scrub/ Freshwater Marsh
Upland Vegetation Communities
AG Agriculure
DEV Developed
DEV/ORN Developed/Ornamental
DCSS Diegan Coastal Sage Scrub
DCSS-D Diegan Coastal Sage Scrub - Disturbed
EUC Eucalyptus Trees
GBS Goldenbush Scrub
NNG Non-Native Grassland
ORN Ornamental
RUD Ruderal
1294SMANHL
1344SMANHL
1345SMANHL
1296SMANHL
1297SMANHL
1312SMANHL
1314SMANHL
1315SMANHL
1310SMANHL
1309SMANHL
1318SMANHL
1501SMANHL
1319SMANHL
1563SMANHL
Level 5 (Engineered Crossing)
Construction Access Through Gate
Level 5 (Engineered Crossing)
0 250 500 Feet
Infrastructure ENGINEERING CORPORATION
ROCKS BIOLOGICAL CONSULTING
City of Encinitas • Olivenhain Trunk Sewer Improvements Project
Figure S-6a
Alternative 2A: Southern Segment